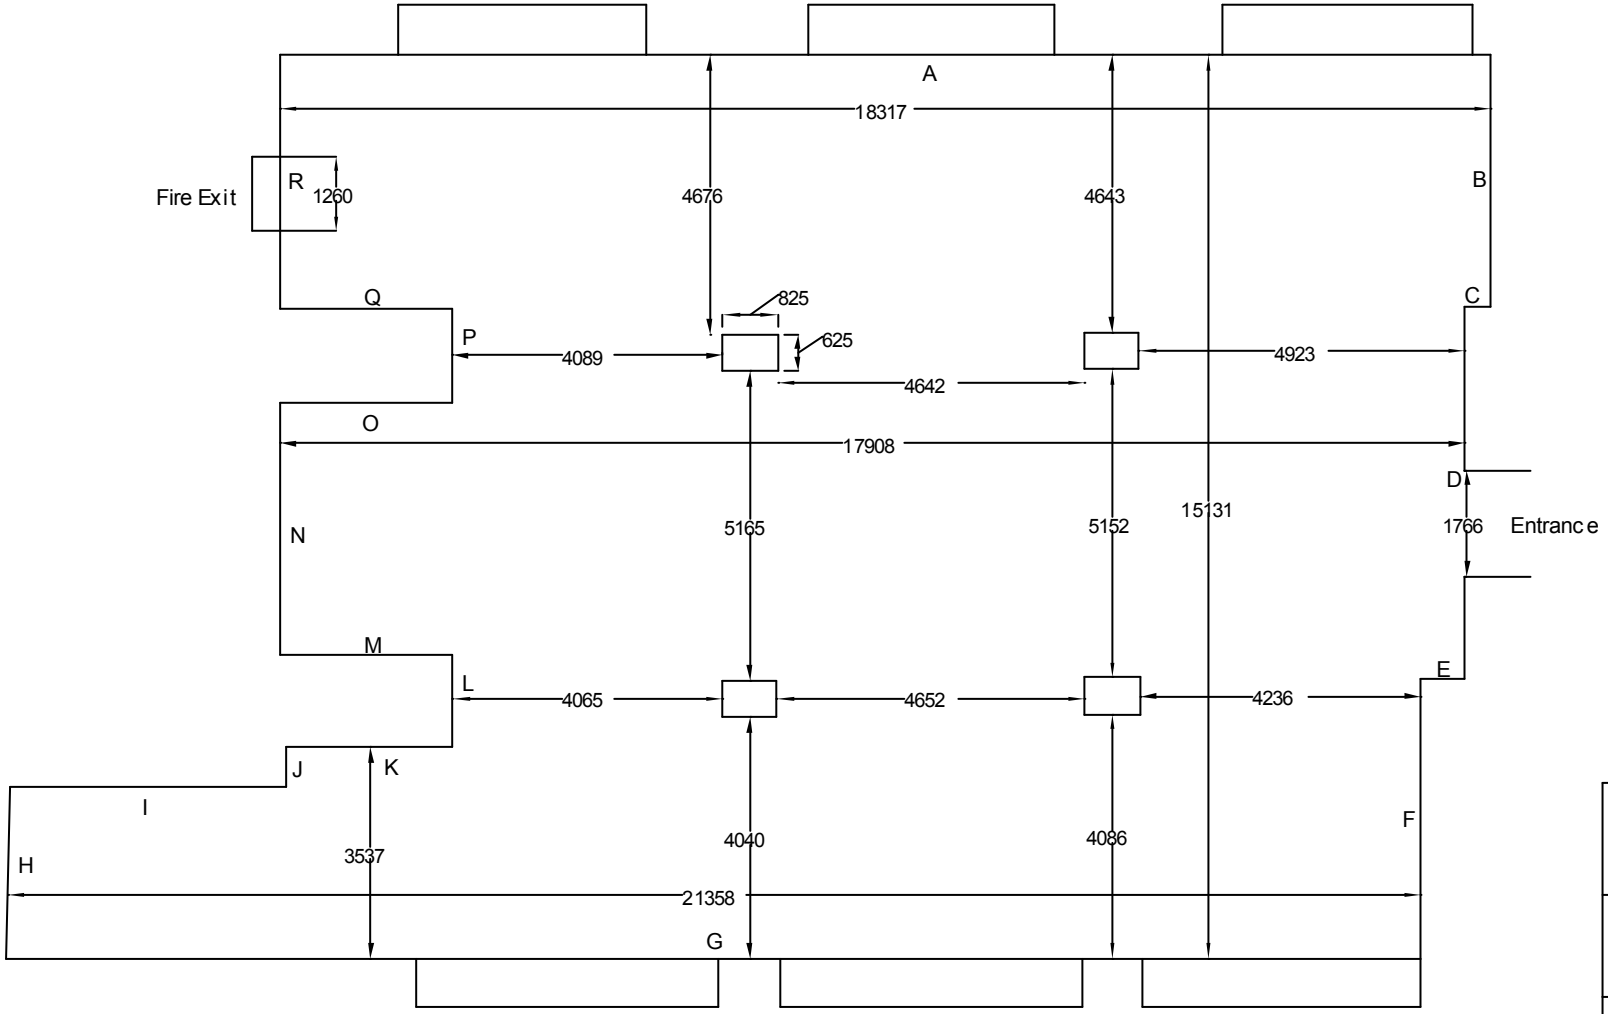

REVISIONS

DRAWING NUMBER	REVISION
MR/001 1 of 11	0

DRAWING TITLE
Gallery 1
Dimensions and Elevation
Letters

DRAWING SCALE	START DATE
1:100 @ A4	23/10/01

ADDRESS
The Music
Room

The Music Room