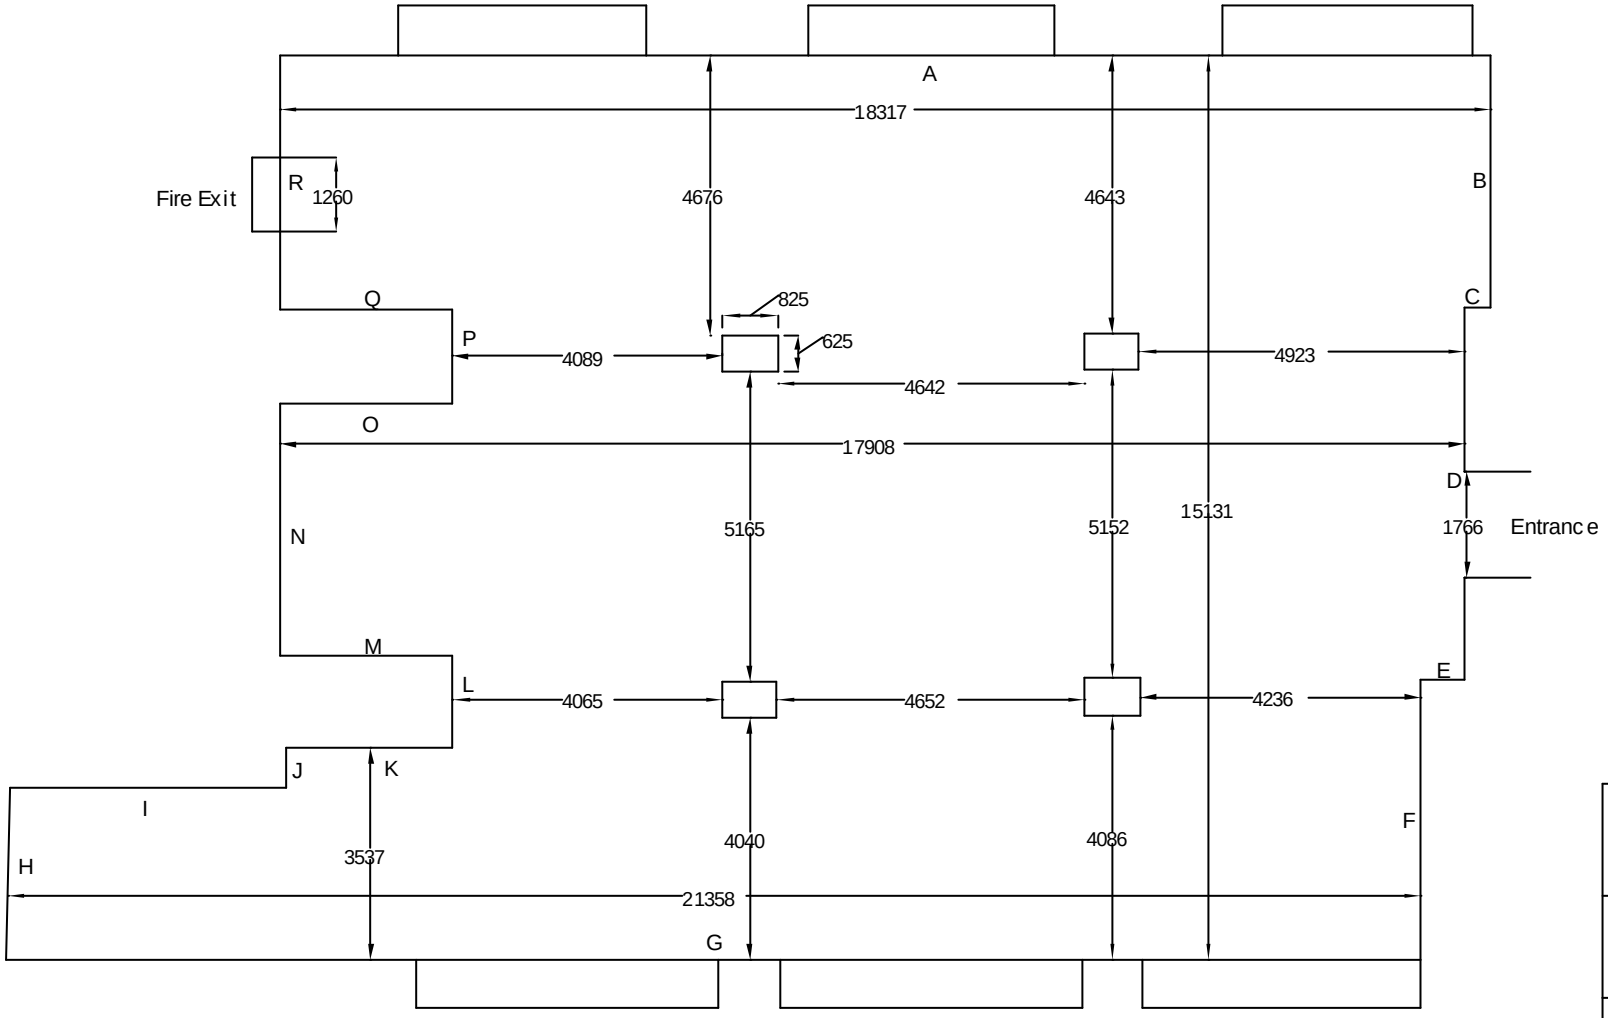


REVISIONS

| DRAWING NUMBER | REVISION |
|---|---|
| MR/001 1 of 11 | 0 |

DRAWING TITLE
Gallery 1
Dimensions and Elevation
Letters

| DRAWING SCALE | START DATE |
|---|---|
| 1:100 @ A4 | 23/10/01 |

ADDRESS
The Music
Room

# The Music Room

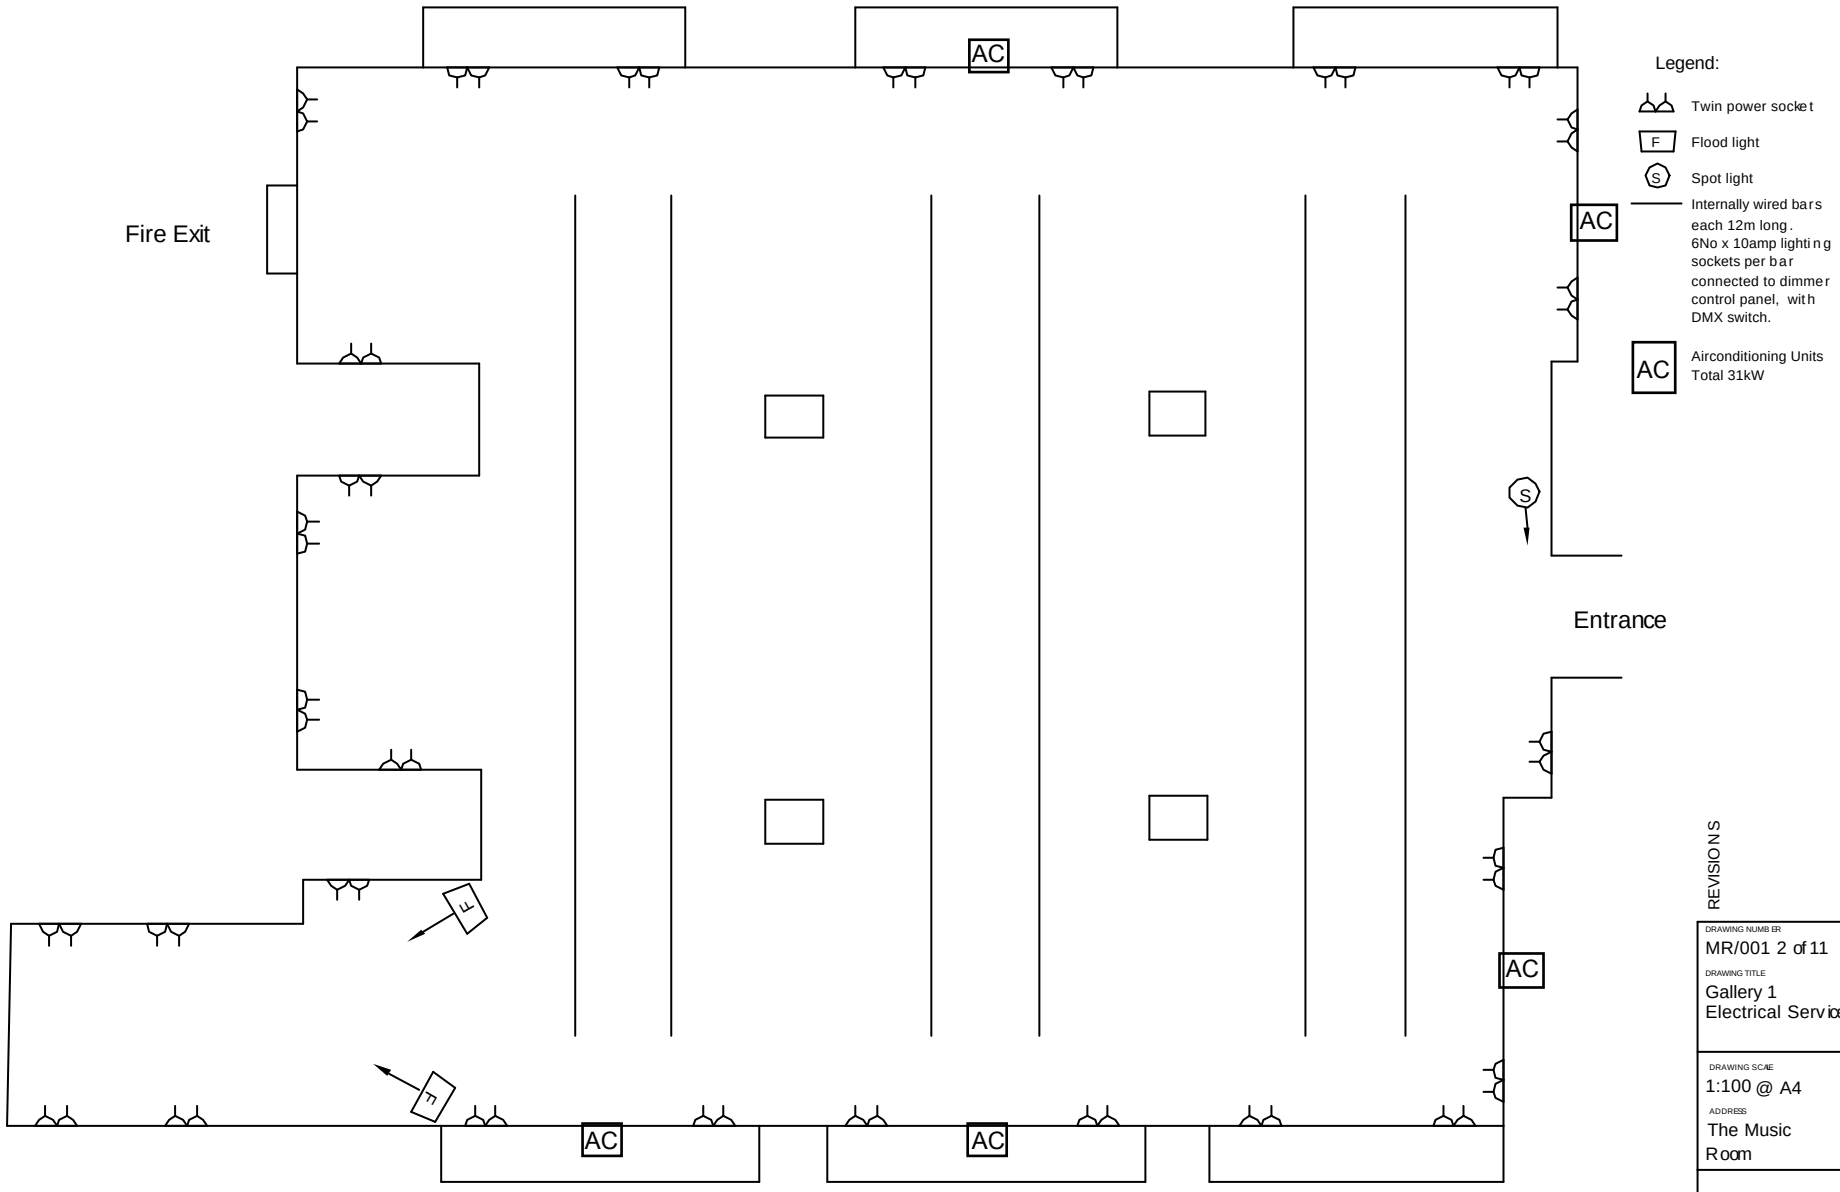


Legend:

- Twin power socket
- F Flood light
- S Spot light
- Internally wired bars each 12m long. 6No x 10amp lighting sockets per bar connected to dimmer control panel, with DMX switch.
- AC Airconditioning Units Total 31kW

REVISIONS

| | |
|---|---|
| DRAWING NUMBER<br>MR/001 2 of 11 | REVISION<br>0 |
| DRAWING TITLE<br>Gallery 1<br>Electrical Services | |
| DRAWING SCALE<br>1:100 @ A4 | START DATE<br>23/10/01 |
| ADDRESS<br>The Music Room | |

# The Music Room

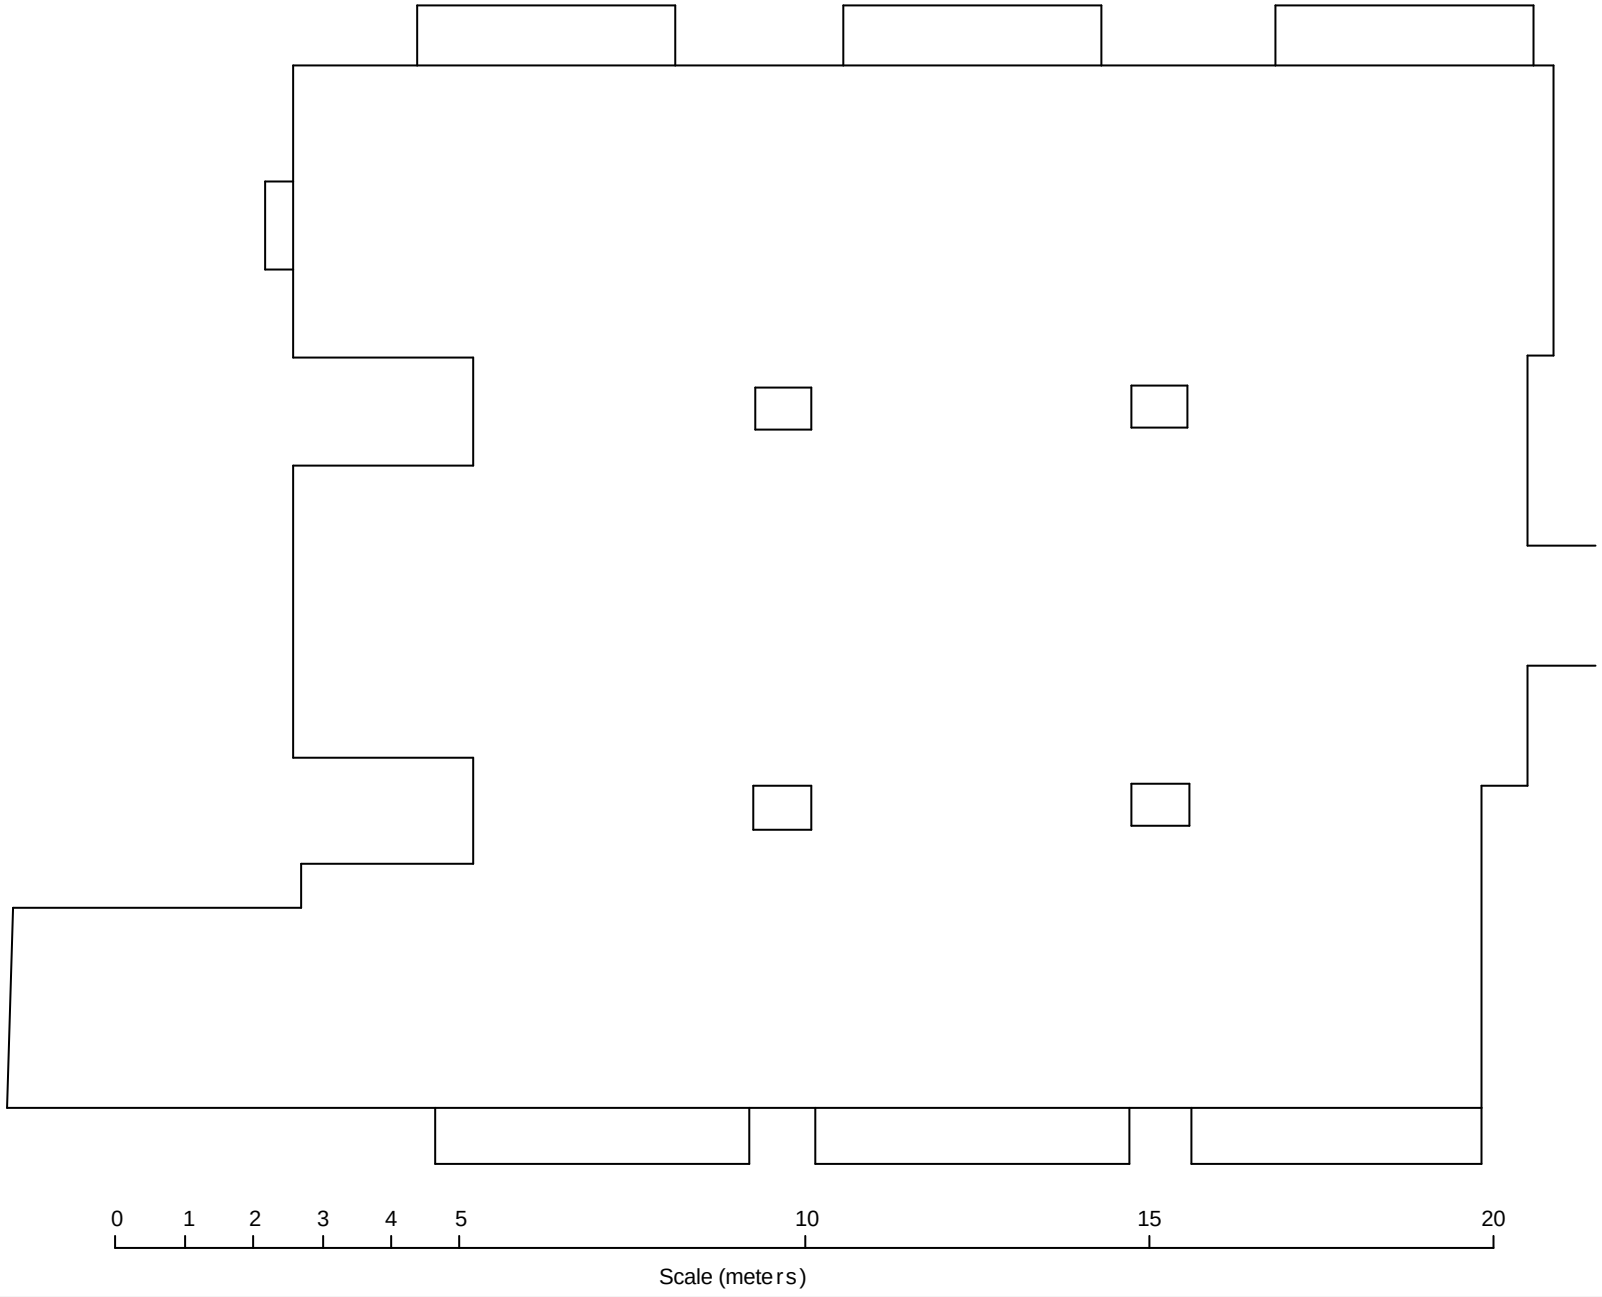


REVISIONS

| DRAWING NUMBER | REVISION |
|---|---|
| MR/001 3 of 11 | 0 |

DRAWING TITLE
Plan of Gallery 1

| DRAWING SCALE | START DATE |
|---|---|
| 1:100 @ A4 | 23/10/01 |

ADDRESS
The Music Room

# The Music Room

Legend:

Plywood rip

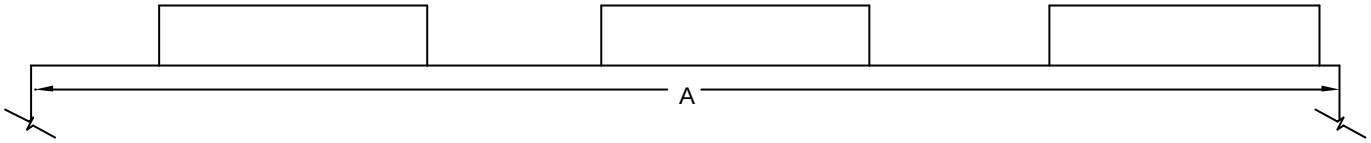


Plan

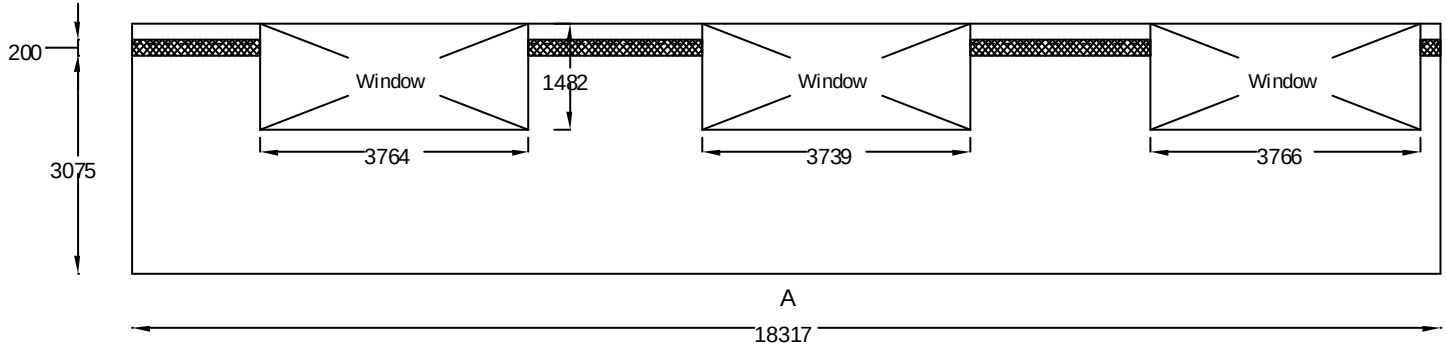


Elevation

REVISIONS

| DRAWING NUMBER | REVISION |
|---|---|
| MR/001 4 of 11 | 0 |

DRAWING TITLE
Elevation of Gallery 1 (1)

| DRAWING SCALE | START DATE |
|---|---|
| 1:100 @ A4 | 23/10/01 |

ADDRESS
The Music Room

The Music Room

Legend:

Plywood rip

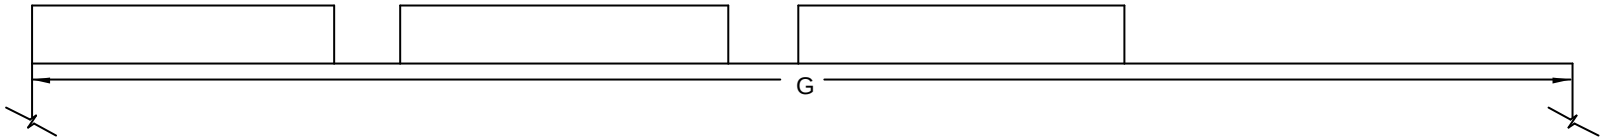


Plan

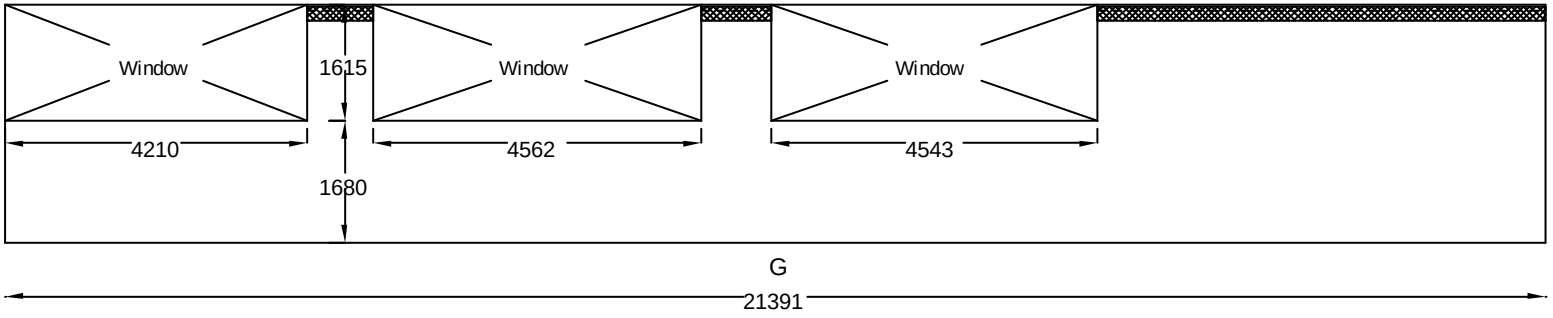


Elevation

REVISIONS

| DRAWING NUMBER | REVISION |
|---|---|
| MR/001 5 of 11 | 0 |

DRAWING TITLE
Elevations Gallery 1(2)

| DRAWING SCALE | START DATE |
|---|---|
| 1:100 @ A4 | 23/10/01 |

ADDRESS
The Music Room

# The Music Room

Legend:

Plywood rip

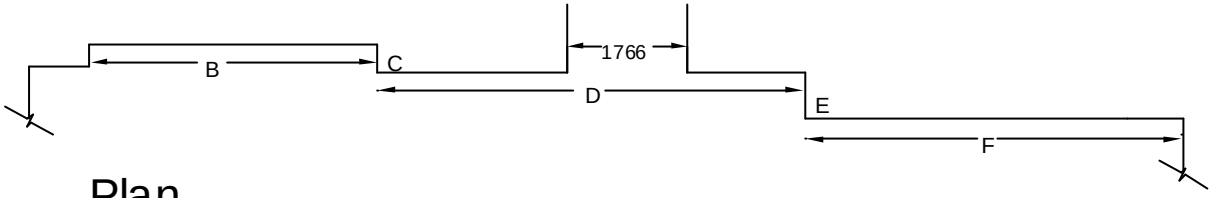


Plan

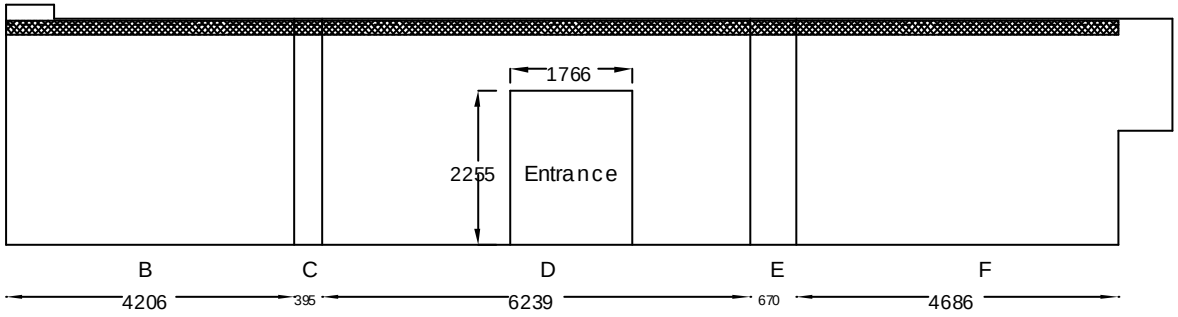


Elevation

REVISION S

| DRAWING NUMBER | REVISION |
|---|---|
| MR/001 6 of 11 | 0 |

DRAWING TITLE

Elevations of Gallery 1 (3)

| DRAWING SCALE | START DATE |
|---|---|
| 1:100 @ A4 | 23/10/01 |

ADDRESS

The Music Room

# The Music Room

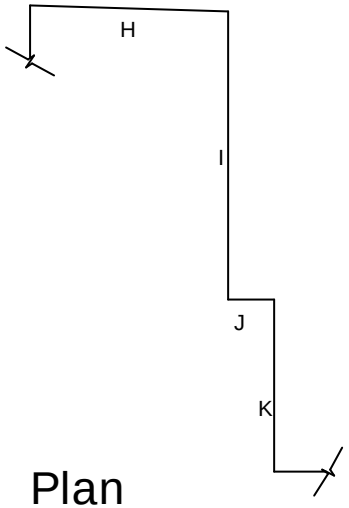


Plan

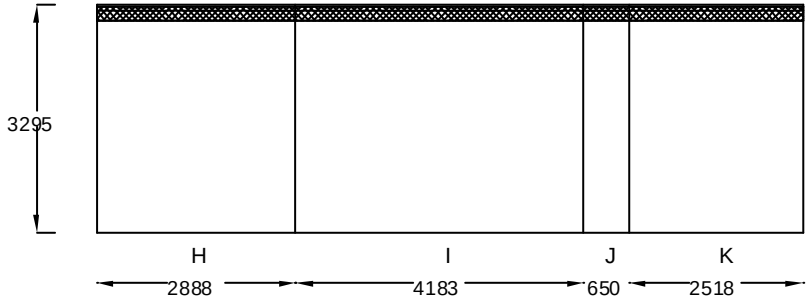


Elevation

Legend:

Plywood rip

REVISIONS

| DRAWING NUMBER | REVISION |
|---|---|
| MR/001 7 of 11 | 0 |

DRAWING TITLE

Elevations of Gallery 1 (4)

| DRAWING SCALE | START DATE |
|---|---|
| 1:100 @ A4 | 23/10/01 |

ADDRESS

The Music Room

# The Music Room

Legend:

Plywood rip

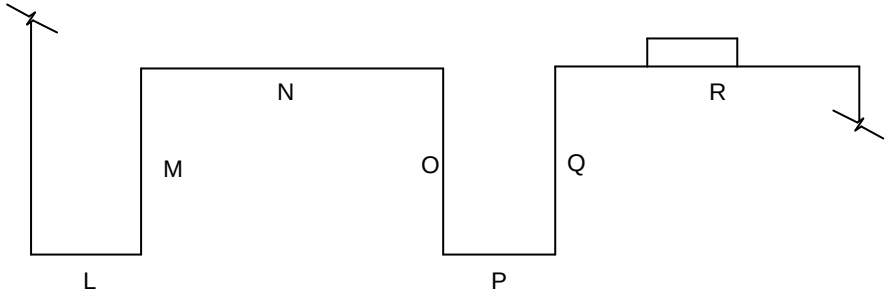


Plan

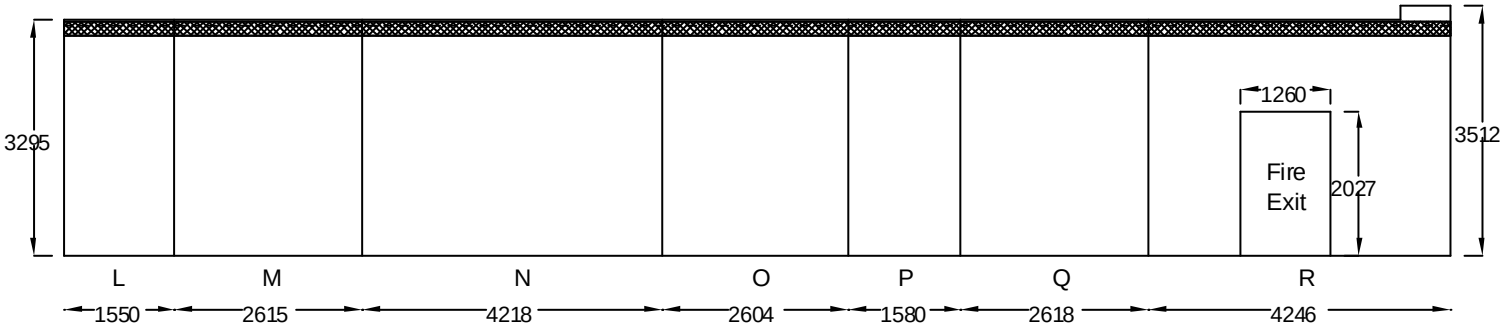


Elevation

REVISIONS

| DRAWING NUMBER | REVISION |
|---|---|
| MR/001 8 of 11 | 0 |

DRAWING TITLE
Elevations of Gallery 1 (5)

| DRAWING SCALE | START DATE |
|---|---|
| 1:100 @ A4 | 23/10/01 |

ADDRESS
The Music Room

The Music Room

# Additional Areas

Gallery 2

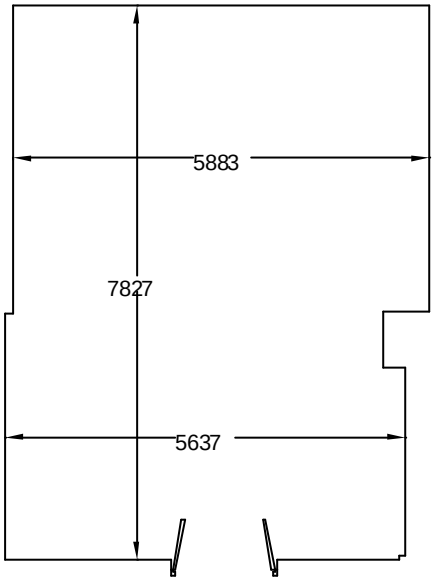


Dimmer Control Room

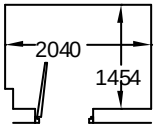


Cloak Room

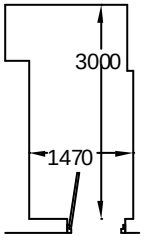


# Details of "Plywood Rip"

Diagram A

(Scale 1:20)

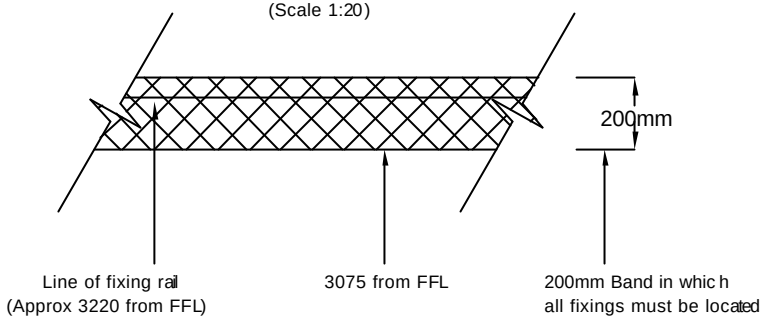


Fixing notes:

A) All fixings must be located in the designated area shown in Diagram A

B) All fixings must be No8 self tapers screwed into a predrilled 2mm pilot hole.

C) All fixing must be removed after occupation.

D) All areas to be made good with casting plaster, then prep and paint.

REVISIONS

| DRAWING NUMBER | REVISION |
|---|---|
| MR/001 9 of 11 | 0 |

DRAWING TITLE
Additional Areas and fixing information

| DRAWING SCALE | START DATE |
|---|---|
| 1:100 @ A4 | 23/10/01 |

ADDRESS
The Music Room

The Music Room

REVISIONS

| DRAWING NUMBER | REVISION |
|---|---|
| MR/001 10 of 11 | 0 |

DRAWING TITLE
Plan of Gallery 1
And Entrance Area

| DRAWING SCALE | START DATE |
|---|---|
| 1:200 @ A4 | 23/10/01 |

ADDRESS
The Music
Room

# The Music Room

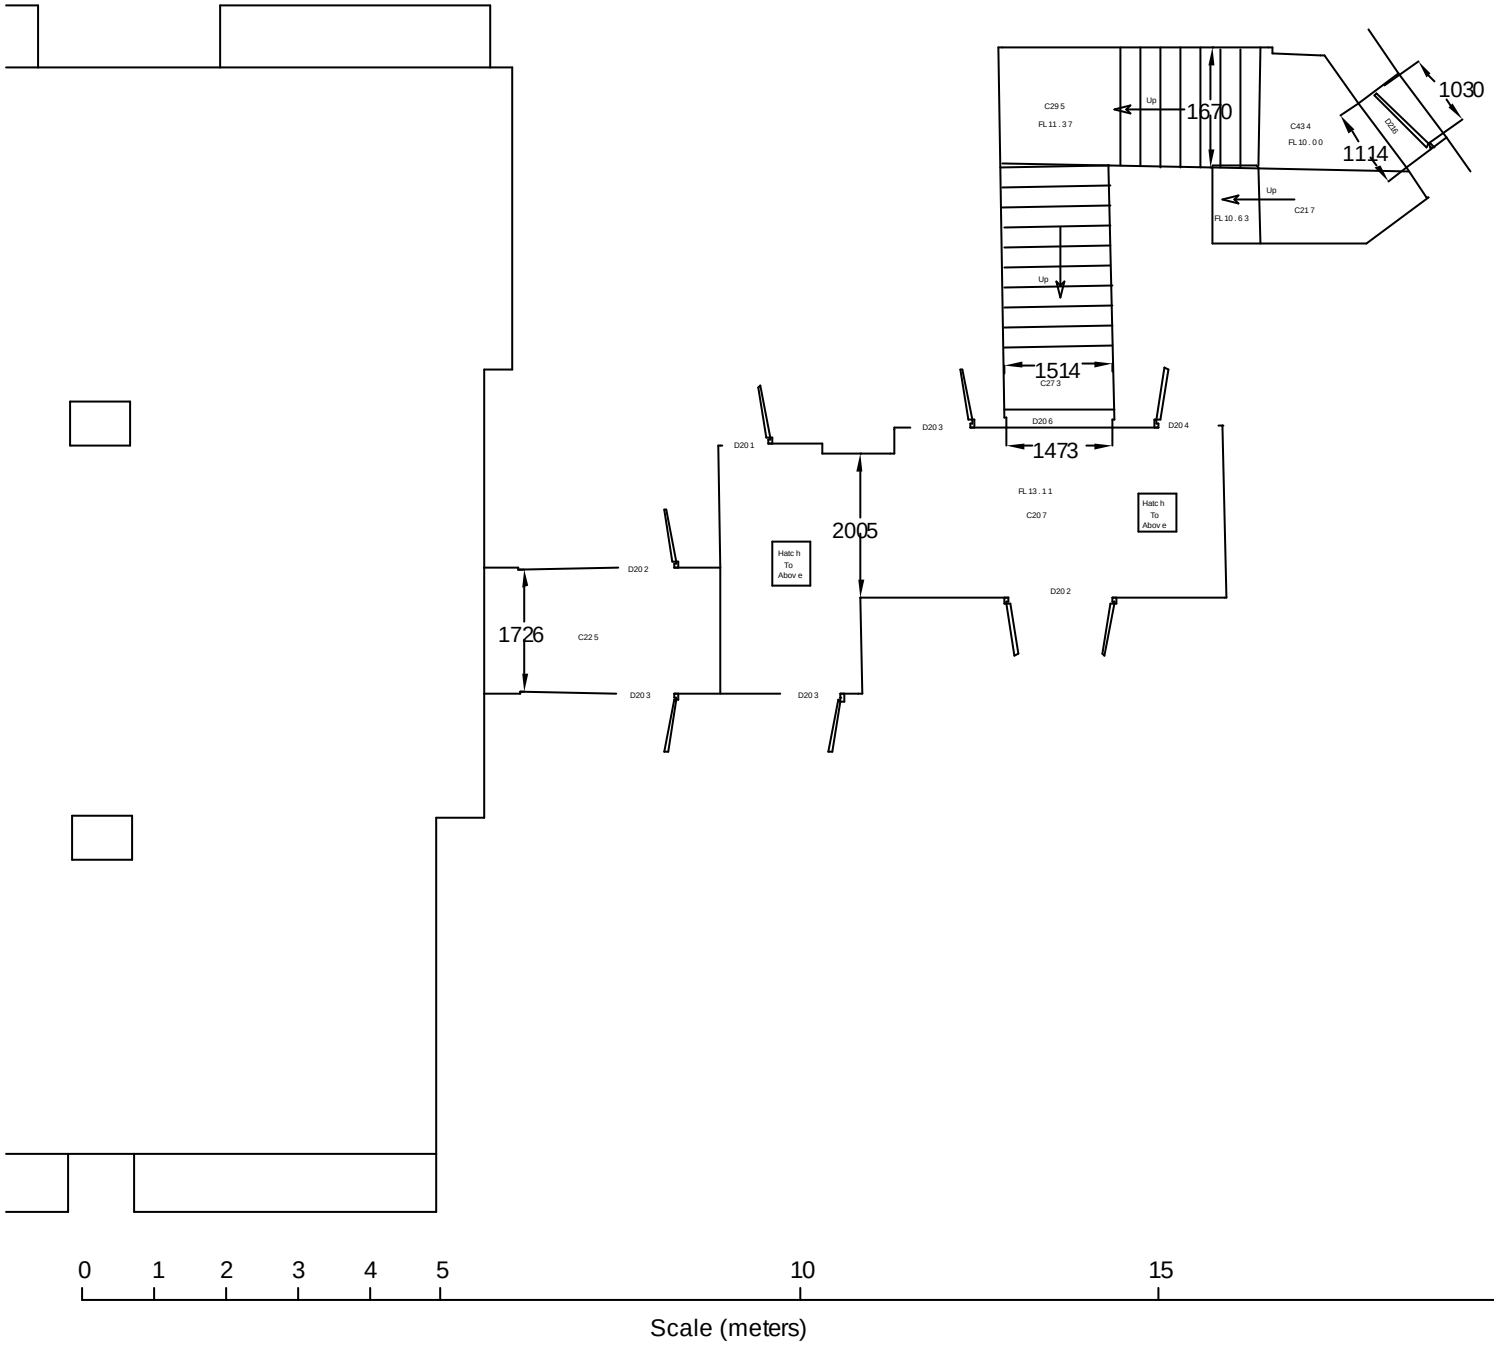


Legend:

C295 - Ceiling Height Above Floor (cm)
D204 - Door Height Above Floor (cm)
FL - Floor Level (Local Datum)

REVISIONS

| DRAWING NUMBER | REVISION |
|---|---|
| MR/001 11 of 11 | 0 |

DRAWING TITLE
Entrance Area Dimensions

| DRAWING SCALE | START DATE |
|---|---|
| 1:100 @ A4 | 23/10/01 |

ADDRESS
The Music Room

# The Music Room